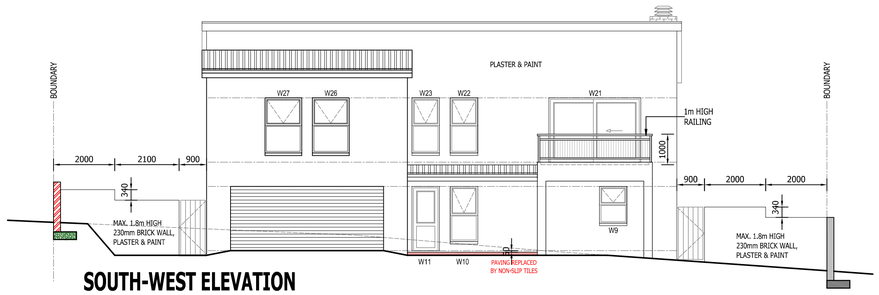

SOUTH-WEST ELEVATION
Scale 1:100

SOUTH-EAST ELEVATION
Scale 1:100

NORTH-EAST ELEVATION
Scale 1:100

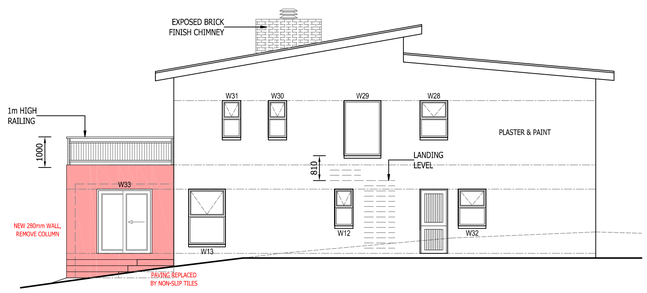

NORTH-WEST ELEVATION
Scale 1:100

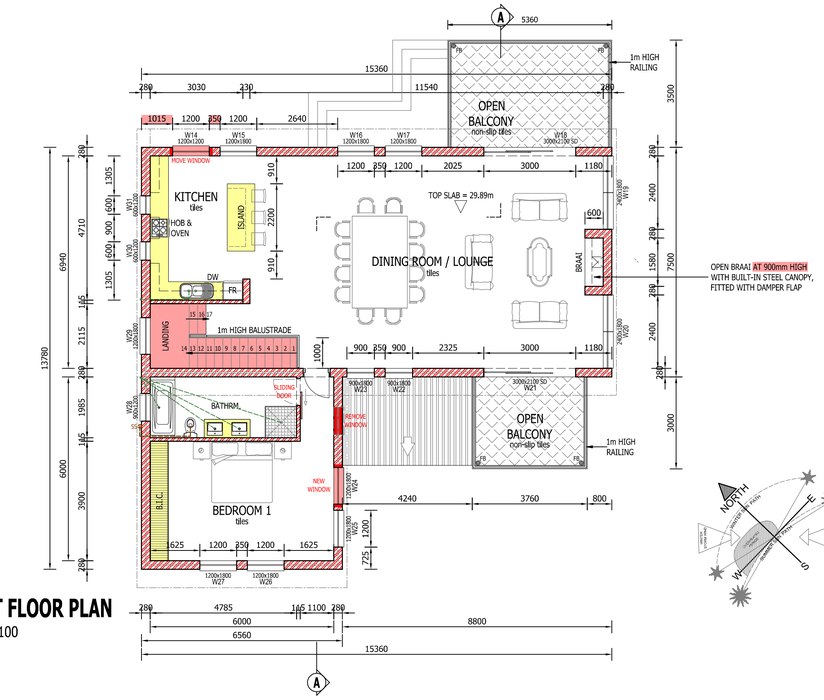

FIRST FLOOR PLAN
Scale 1:100

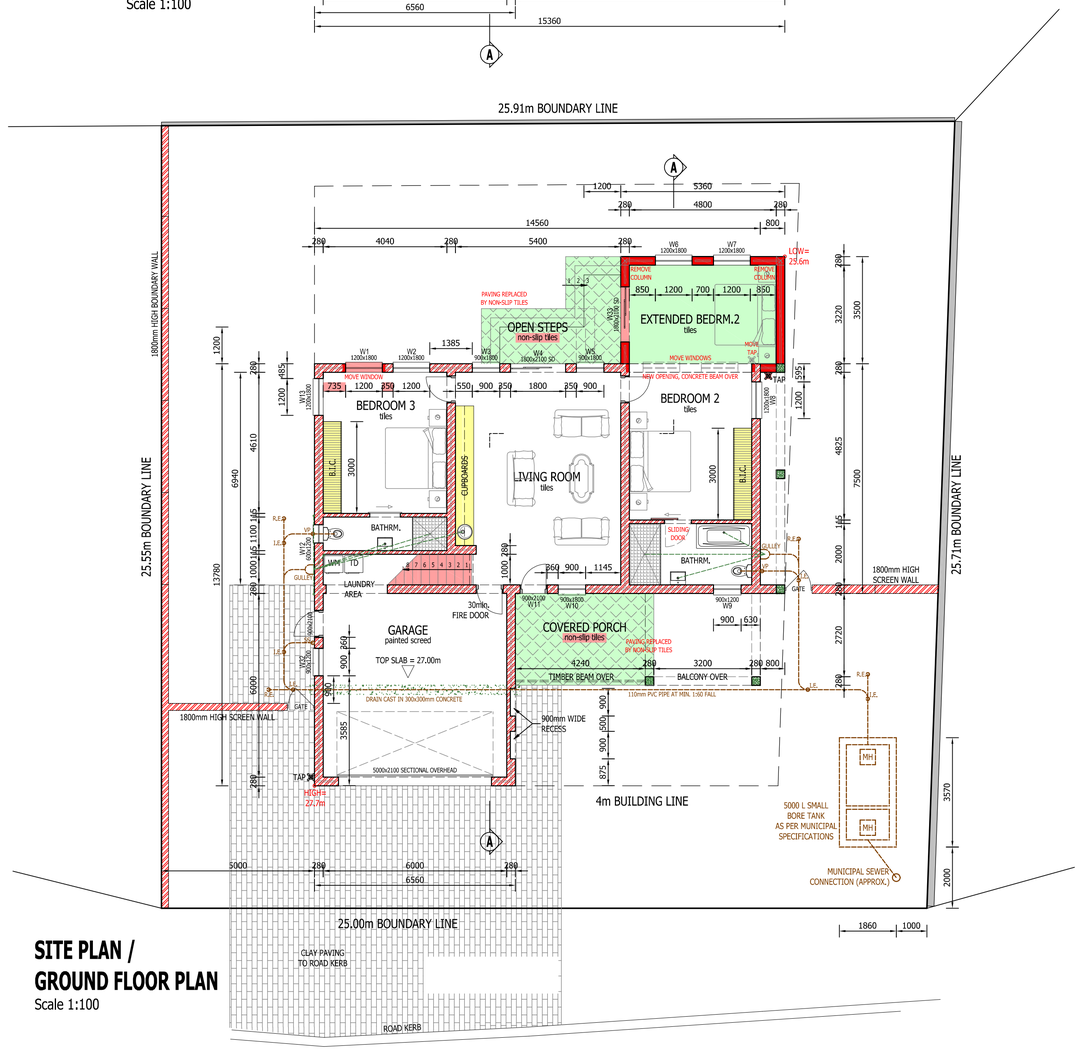

SITE PLAN / GROUND FLOOR PLAN
Scale 1:100

Revision

No.	Date	Revision	Initial
5	22/03/2017	BUILDING UPDATE	G.W.
4	10/10/2016	COUNCIL SUBMISSION	G.W.
3	07/09/2016	TENDERS	G.W.
2	01/09/2016	SKETCHPLAN	G.W.

Project

Client

Drawing

WORKING DRAWING

SITE PLAN,
FLOOR PLANS & ELEVATIONS

Scale	Drawn
1:100	G.W.
Checked	Date

Drawing No.